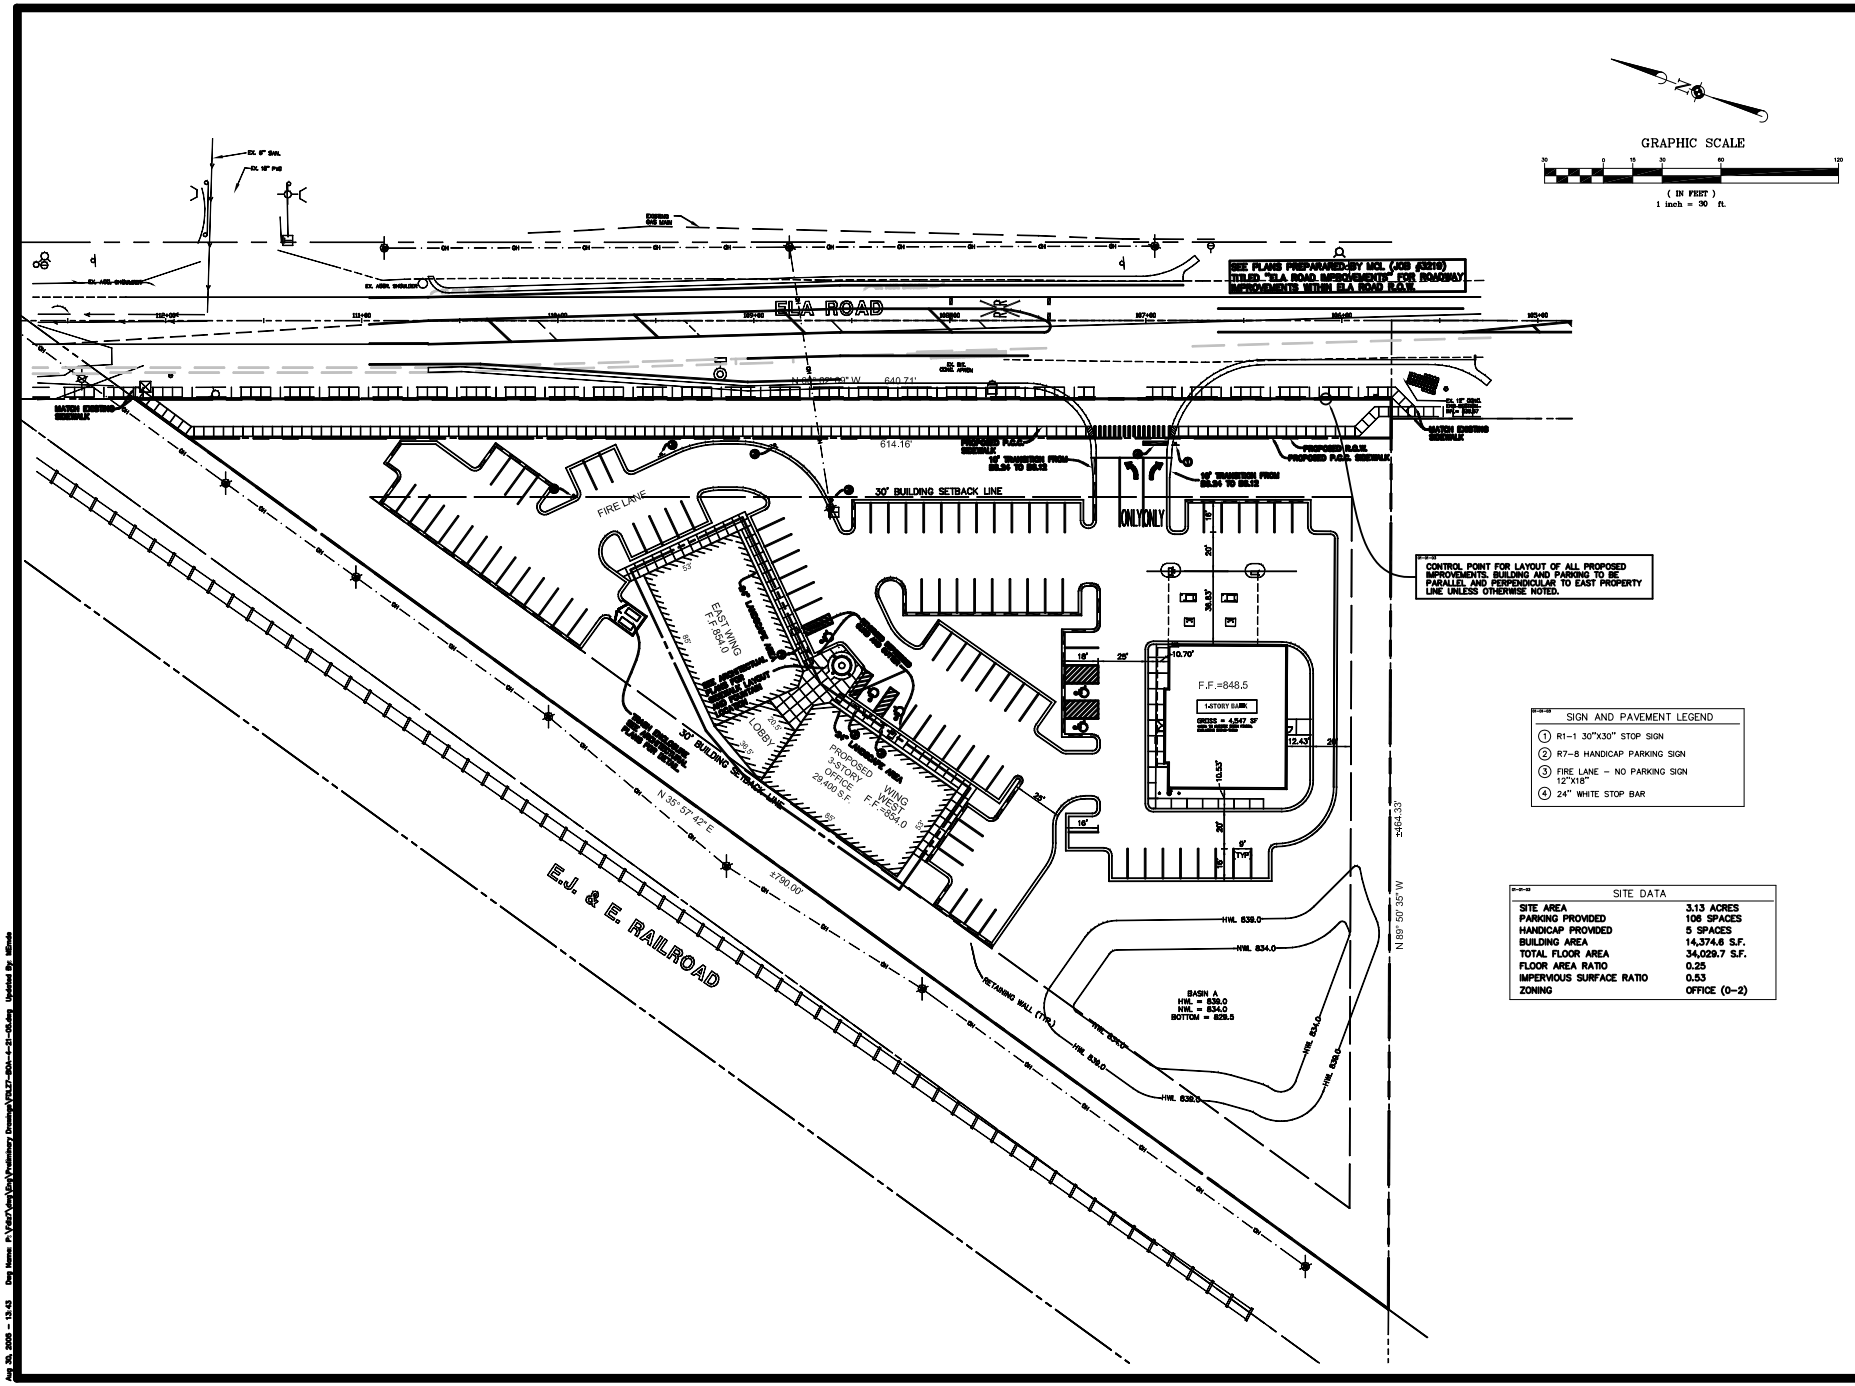

MANHARD CONSULTING, LTD.
ENGINEERS · SURVEYORS · PLANNERS
ENVIRONMENTAL SCIENTISTS
900 Woodlands Parkway Vernon Hills, Illinois 60061
tel: 847/634-6550 fax: 847/634-0065 http://www.MANHARD.com

ELA ROAD OFFICE SITE - PHASE 2
VILLAGE OF LAKE ZURICH
PRELIMINARY SITE PLAN

DESIGN BY: SMW
DRAWN BY: ZAL
CHECKED BY: AS
APPROVED BY:
DATE: 3-24-06
SCALE: 1" = 30'
SHEET 1 OF 1
FDLZ7 4527

PENDING APPROVAL - NOT FOR CONSTRUCTION

Aug 29, 2006 - 13:43 Dwg Name: P:\Projects\Lake Zurich\Engineering\Preliminary Drawings\FDLZ7-4527-PRELIM-SITE-PLAN.dwg Updated By: Mlinda